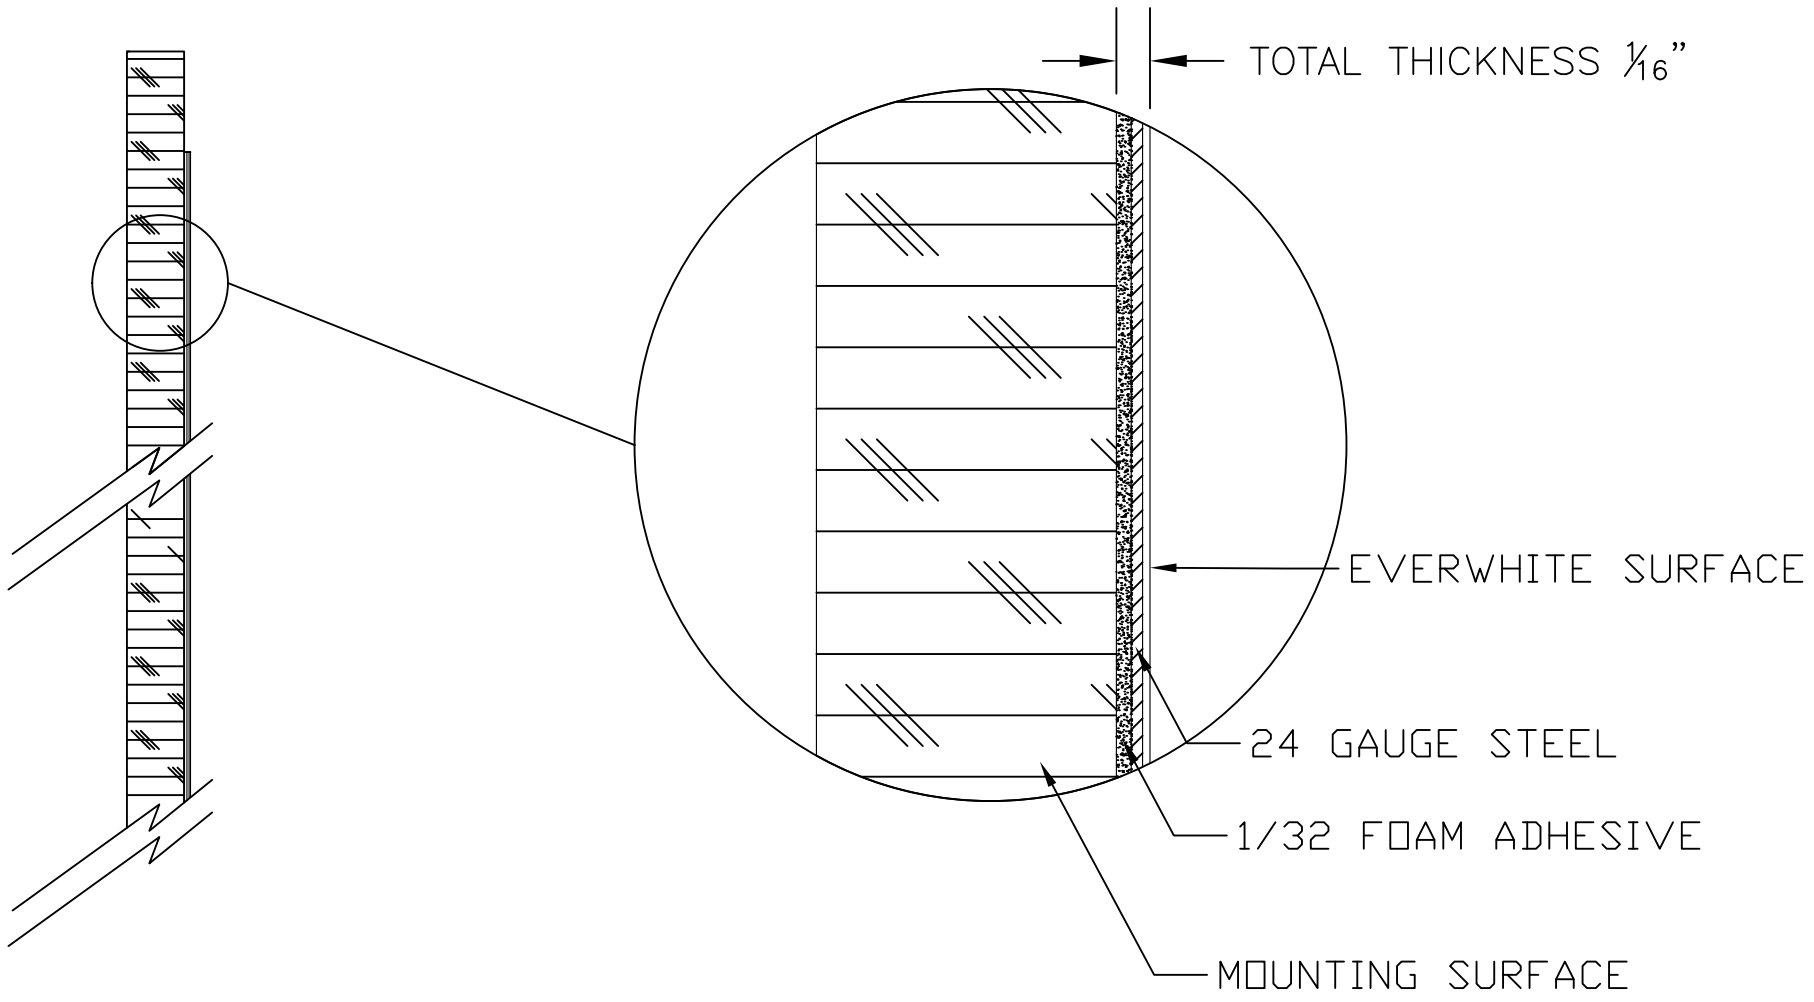

RESURFACING PANEL SIZES

1' x 1' CONSISTS OF ONE 1' PANEL
1.5' x 2' CONSISTS OF ONE 2' PANEL
2' x 2' CONSISTS OF ONE 2' PANEL
2' x 3' CONSISTS OF ONE 3' PANEL
2' x 4' CONSISTS OF ONE 4' PANEL
3' x 4' CONSISTS OF ONE 4' PANEL
4' x 4' CONSISTS OF ONE 4' PANEL
4' x 5' CONSISTS OF ONE 5' PANEL
4' x 6' CONSISTS OF ONE 6' PANEL
4' x 8' CONSISTS OF ONE 8' PANEL
4' x 10' CONSISTS OF ONE 10' PANEL
4' x 12' CONSISTS OF ONE 12' PANEL
4' x 16' CONSISTS OF TWO 8' PANELS WITH A SEAM STRIP
4' x 20' CONSISTS OF TWO 10' PANELS WITH A SEAM STRIP
4' x 24' CONSISTS OF TWO 12' PANELS WITH A SEAM STRIP

IMPORTANT NOTICE

FIELD VERIFY ALL DIMENSIONS AND LOCATIONS PRIOR TO MANUFACTURING

QTY	SIZE	TYPE	LOCATION	ADDITIONAL COMMENTS

BOARD SCHEDULE

RESURFACING PANEL | REV. B

EVERWHITE

1480 INDEPENDENCE AVENUE
HARTFORD, WI 53027
PH (800) 335-7319
FX (262) 250-7176

CUSTOMER SERVICE AND
SUPPORT (800) 335-7319
WWW.EVERWHITEBOARDS.COM
MADE IN THE USA